LOCATION MAP

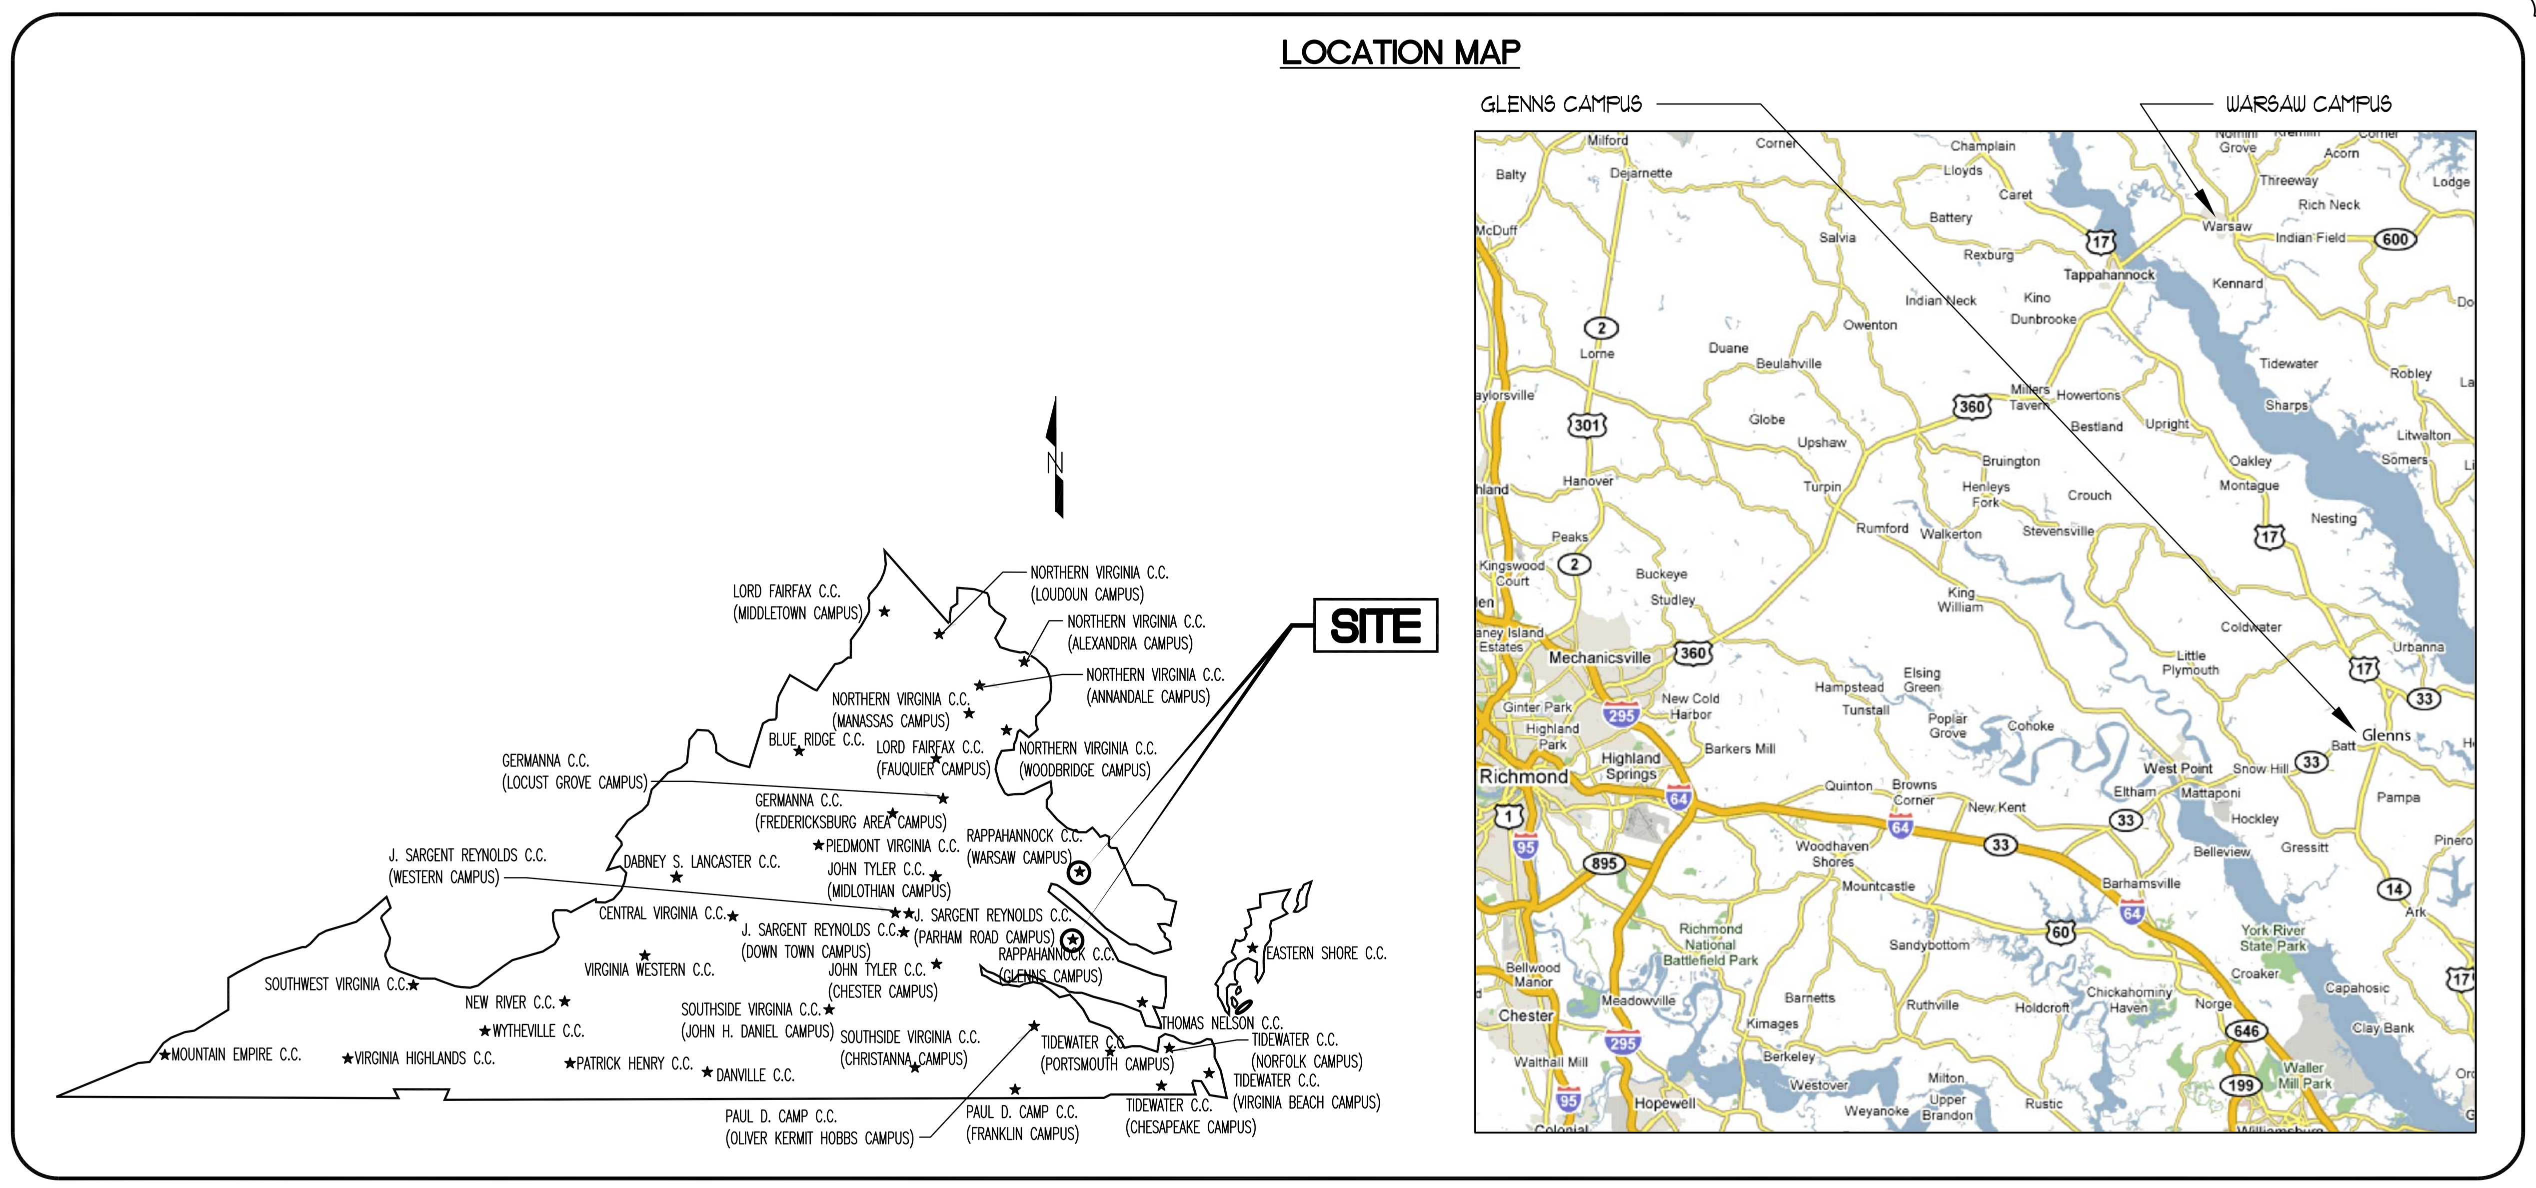

VICINITY MAP

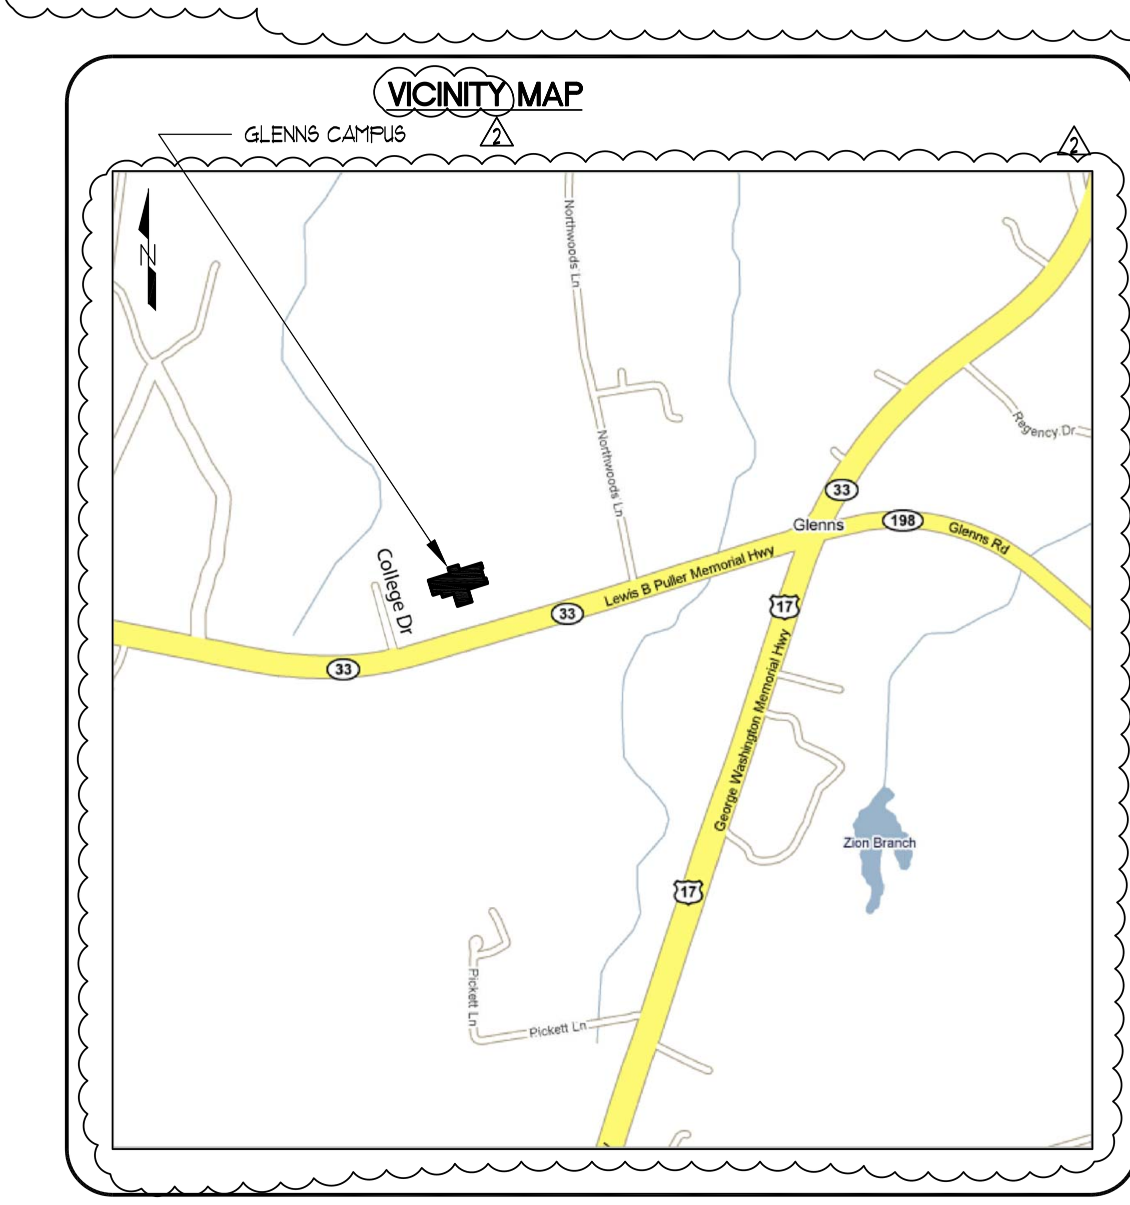

VICINITY MAP

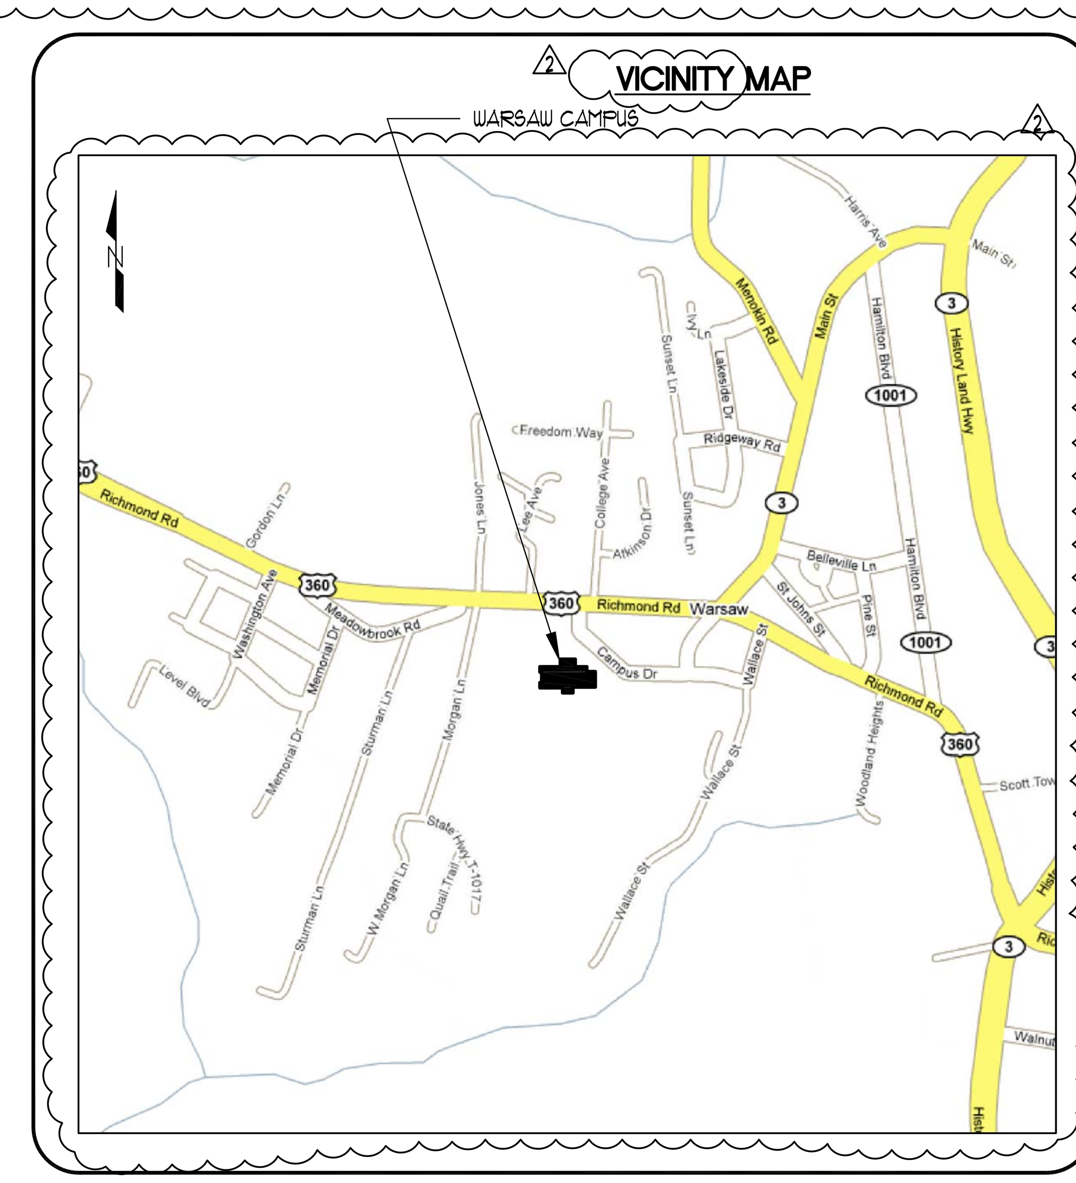

DRAWING SYMBOLS

NOTE: SEE SPECIFIC DISCIPLINE DRAWINGS FOR SYMBOLS NOT SHOWN ON THIS SHEET.

- 101A — ROOM/SPACE NUMBER
- 101 — DOOR NUMBER
- A — WINDOW TYPE
- TA-00 — TOILET ACCESSORY INDICATION
- 3 — PARTITION TYPE
- 1 — REVISION
- A / 1 — COLUMN REFERENCE GRIDS
- DIMENSION TO CENTERLINE
- CL — WALL MOUNTED CLOCK
- DETAIL REFERENCE — INDICATES DETAIL NUMBER; INDICATES SHEET ON WHICH DETAIL IS REFERENCED; INDICATES SHEET ON WHICH DETAIL IS LOCATED
- INTERIOR ELEVATION MARK — INDICATES ELEVATION NUMBER; INDICATES SHEET ON WHICH ELEVATION IS REFERENCED; INDICATES SHEET ON WHICH ELEVATION IS LOCATED
- SECTION MARK — INDICATES SECTION NUMBER; INDICATES SHEET ON WHICH SECTION IS LOCATED; INDICATES SHEET ON WHICH SECTION IS REFERENCED; INDICATES ORIENTATION OF VIEW
- NORTH — INDICATED NORTH
- DIMENSION TO FACE OF FINISH

ABBREVIATIONS

A.L.	ACTIVE LEAF	JAN.	JANITOR
A.F.F.	ABOVE FINISH FLOOR	JT.	JOINT
A.F.G.	ABOVE FINISH GRADE	LG	LONG(LENGTH)
ACOU.	ACOUSTICAL	LLV	LONG LEG VERTICAL
AHU	AIR HANDLING UNIT	LLH	LONG LEG HORIZONTAL
ALT. NO.	ALTERNATE NUMBER	LVL.	LEVEL
ALUM.	ALUMINUM	MAT'L	MATERIAL
A.B.	ANCHOR BOLT	MFG. STD.	MANUFACTURERS STANDARD
<	ANGLE	M.O.	MASONRY OPENING
ANOD.	ANODIZED	MAX.	MAXIMUM
ATTEN.	ATTENUATION	MIN.	MINIMUM
@	AT	MTL.	METAL
A/E	ARCHITECT/ENGINEER	NOM.	NOMINAL
BLKG.	BLOCKING	NTS	NOT TO SCALE
B., B.O., BTM.	BOTTOM	O.C.	ON CENTER
BRG.	BEARING	OPP. H.	OPPOSITE HAND
BZ	BRONZE	OPG.	OPENING
C.B.	CATCH BASIN	PTD.	PAINTED
CAB.	CABINET	P.T.D.	PAPER TOWEL DISPENSER
C.I.	CAST IRON	PART. BD.	PARTICLE BOARD
CLG.	CEILING	PERIM.	PERIMETER
C.BD.	CEMENT BOARD	P.C.	PRECAST
℄	CENTER LINE	PLAS. LAM.	PLASTIC LAMINATE
C.T.	CERAMIC TILE	PL	PLASTER
	CHANNEL	PLYWD.	PLYWOOD
CG	CORNER GUARD	PORC.	PORCELAIN
CONC.	CONCRETE	PR. TR.	PRESSURE TREATED
CMU	CONCRETE MASONRY UNITS	PVC	POLYVINYL CHLORIDE
CONT., CONTIN.	CONTINUOUS	R, RAD.	RADIUS
CONTR.	CONTRACTOR	REF.	REFRIGERATOR
C.J.	CONTROL JOINT	REINF.	REINFORCING
CU.	COPPER	REQ'D.	REQUIRED
CORR.	CORRUGATED	RES.	RESILIENT
C.S.	COUNTERSUNK	R&S	ROD AND SHELF
C.O.	CLEAN OUT	R.D.	ROOF DRAIN
DIA.	DIAMETER	RDL	ROOF DRAIN LEADER
DR.	DOOR	RGH.	ROUGH
DN.	DOWN	RCP	REINFORCED CONCRETE PIPE
DWGS.	DRAWINGS	REV.	REVERSE HAND
DIM.	DIMENSION	SCH.	SCHEDULE
D	DEPTH	SH/SHVS.	SHELVES
DET.	DETAIL	SIM.	SIMILAR
DI	DROP INLET	S.C.	SOLID CORE
DF	DRINKING FOUNTAIN	SQ.	SQUARE
DS	DOWN SPOUT	S.S., ST. STL.	STAINLESS STEEL
E.W.C.	ELECTRIC WATER COOLER	SSBG	STAINLESS STEEL BUMPER GUARD
ENAM.	ENAMEL	SSCG	STAINLESS STEEL CORNER GUARD
EXIST.	EXISTING	STDS.	STANDARDS
E.H.	ELECTRIC HEATER	STL.	STEEL
EXP. JT., E.J.	EXPANSION JOINT	STO.	STORAGE
EQ.	EQUAL	STR/STRUCT.	STRUCTURAL
E.W.	EACH WAY	SUPV.	SUPERVISOR
EL.	ELEVATION	S4S	SURFACED FOUR SIDES
F.F.E.	FINISH FLOOR ELEVATION	SUSP.	SUSPENDED
F.E.C.	FIRE EXTINGUISHER CABINET (SEMI-RECESSED)	TACKBD.	TACKBOARD
F.E.C. #2	FIRE EXTINGUISHER CABINET (SURFACE MOUNTED)	TELECOM.	TELECOMMUNICATIONS
F.D.	FLOOR DRAIN	TEX.	TEXTURE
FL., FLR.	FLOOR	T.O.	TOP OF
FLUOR.	FLUORESCENT	T.O.P.	TOP OF PLANK
FTG.	FOOTING	TRTD.	TREATED
F.E.S.	FLARED END SECTION	T.T.D.	TOILET TISSUE DISPENSER
F.O.	FACE OF	TYP.	TYPICAL
GA.	GAGE	U.N.O.	UNLESS NOTED OTHERWISE
GALV.	GALVANIZED	VEN.	VENEER
G.C.	GENERAL CONTRACTOR	VERT.	VERTICAL
G.B.	GRAB BAR	V.W.C.	VINYL WALL COVERING
GYP. BD.	GYPSUM BOARD	V.C.	VALVE CABINET
H/C	HANDICAP	V.I.F.	VERIFY IN FIELD
HT.	HEIGHT	W	WIDTH
HDW.	HARDWARE	W.C.	WATER CLOSET
H.M.	HOLLOW METAL	WD.	WOOD
H.B.	HOSE BIB	WG	WALL GUARD
HORIZ.	HORIZONTAL	WWF	WOVEN WIRE FABRIC
INSUL.	INSULATION	W/	WITH
INV.	INVERT	W.R.	WASTE RECEPTACLE
		W/O	WITH OUT

nbj ARCHITECTURE
A Professional Limited Company
GROVE PARK SQUARE
11537-B NUCKOLS ROAD
Glen Allen, Virginia 23059
☎(804) 273-9811 fax: (804) 273-9843

RAPPAHANNOCK COMMUNITY COLLEGE
CAMPUS RENOVATIONS
WARSAW + GLENNS, VIRGINIA
PC: 260-17712

LOCATION + VICINITY MAPS, SYMBOLS + ABBREVIATIONS

Date: JANUARY 13, 2010

REVISIONS	
NO.	DATE
2	REV. WORK 3/3/2010

COMMONWEALTH OF VIRGINIA
STEPHEN FLOYD CYBULSKI
Lic.NO.013047
ARCHITECT

Sheet T-2

File Number VIB-TI-COVER